TYPICAL STRUCTURAL BRACING DETAILS AT ACCESS FLOOR CONDITION FOR ESTEY CANTILEVER SHELVING FAIRFIELD, CALIFORNIA

Ross McDonald CO., INC
Library Furniture & Shelving Solutions
1154 Stealth Street
Livermore, California 94551
tel 925.455.1635 fax 925.373.1227

REVISIONS:
–
–
–
–
–
–
–

DATE: –

SCALE: 2" = 1'-0"

DRAWN BY: I

SHEET 1 OF 1

FRONT VIEW OF ESTEY STRUCTURE (AT MOMENT FRAME)

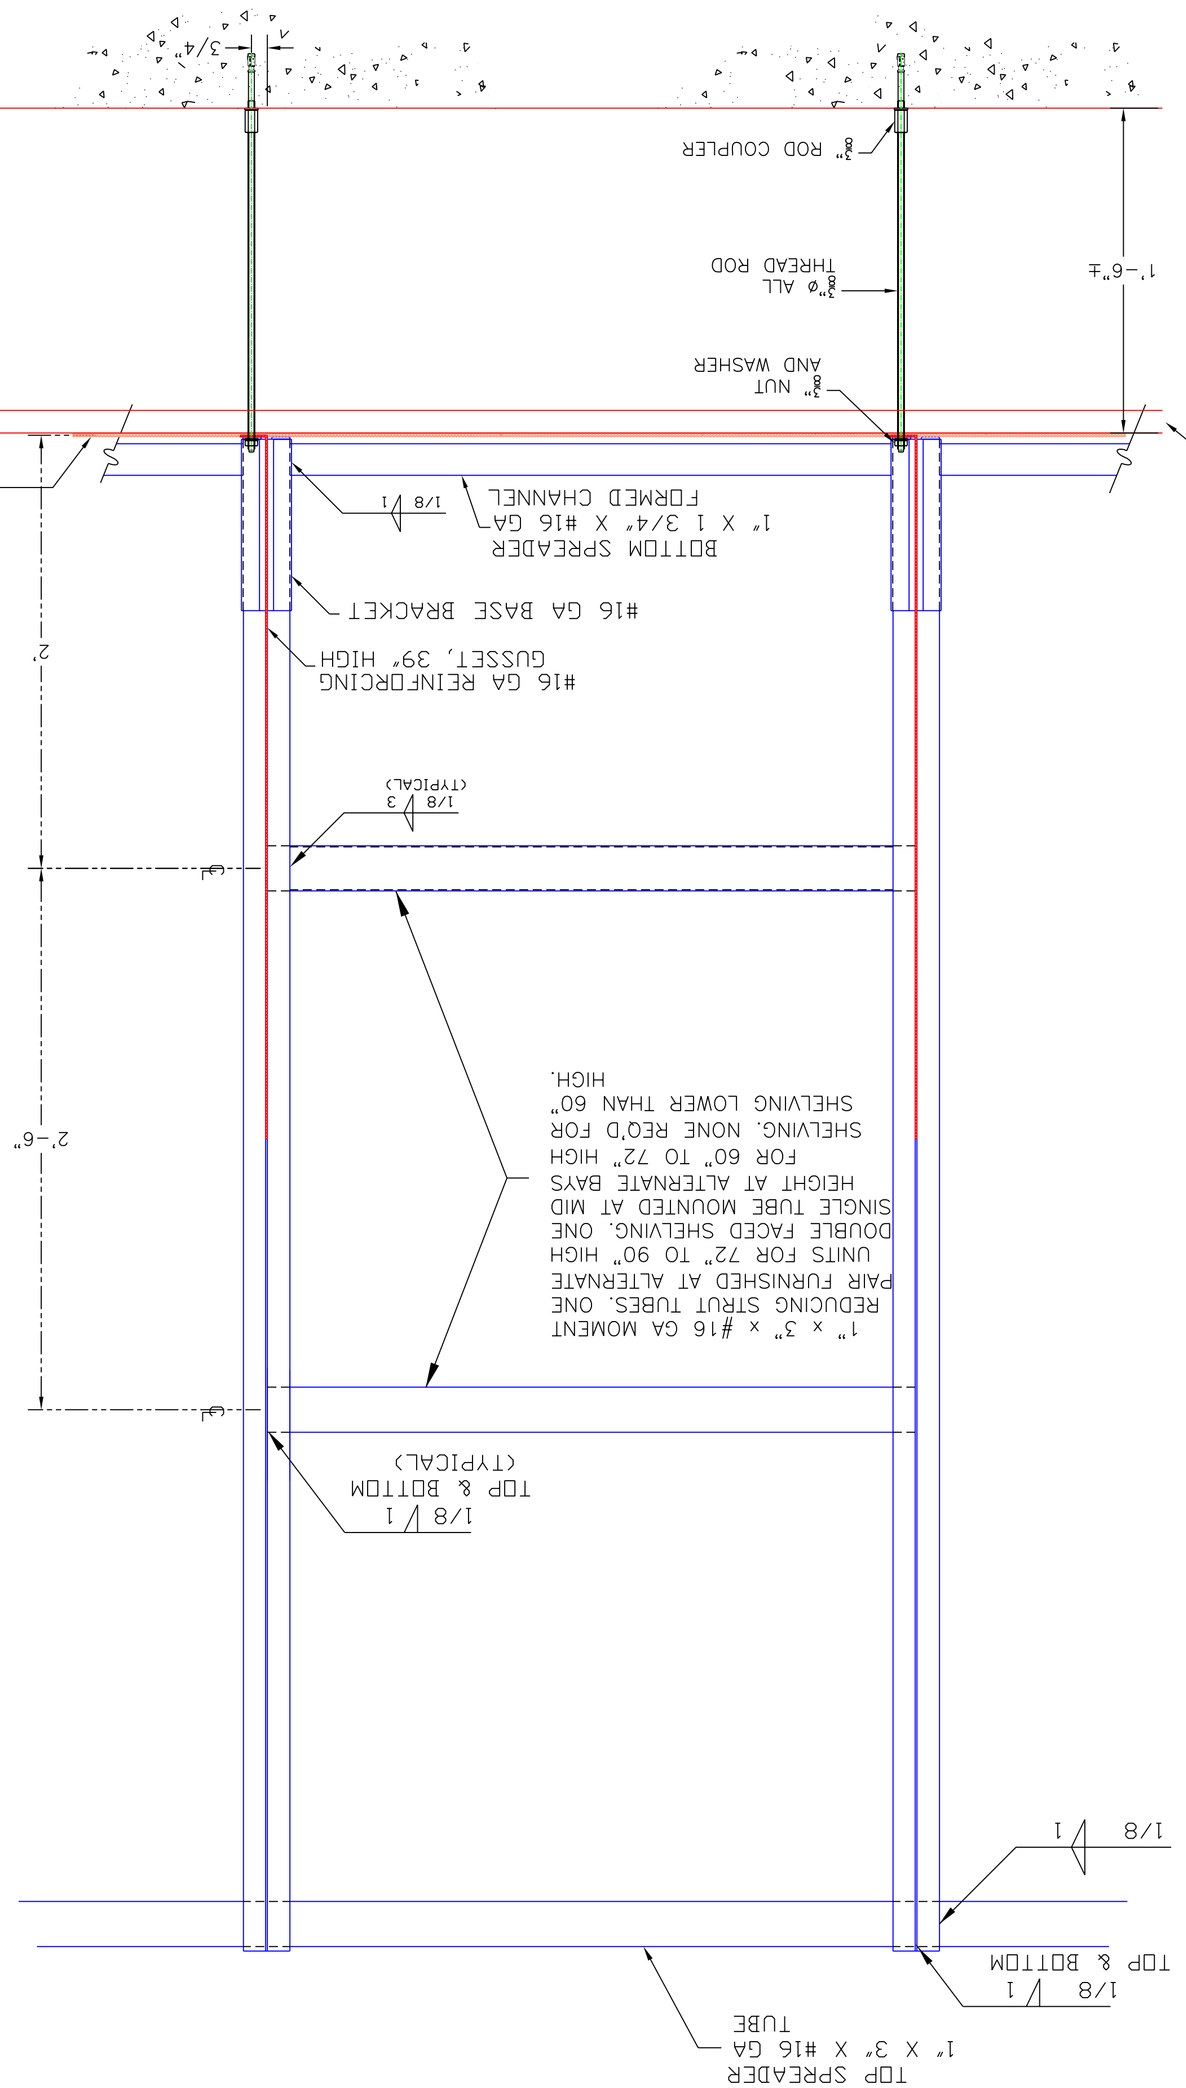

TOP VIEW OF ESTEY UPRIGHT

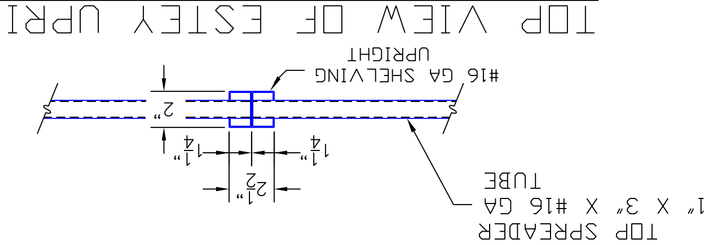

SIDE VIEW OF ESTEY BASE (SINGLE FACED)

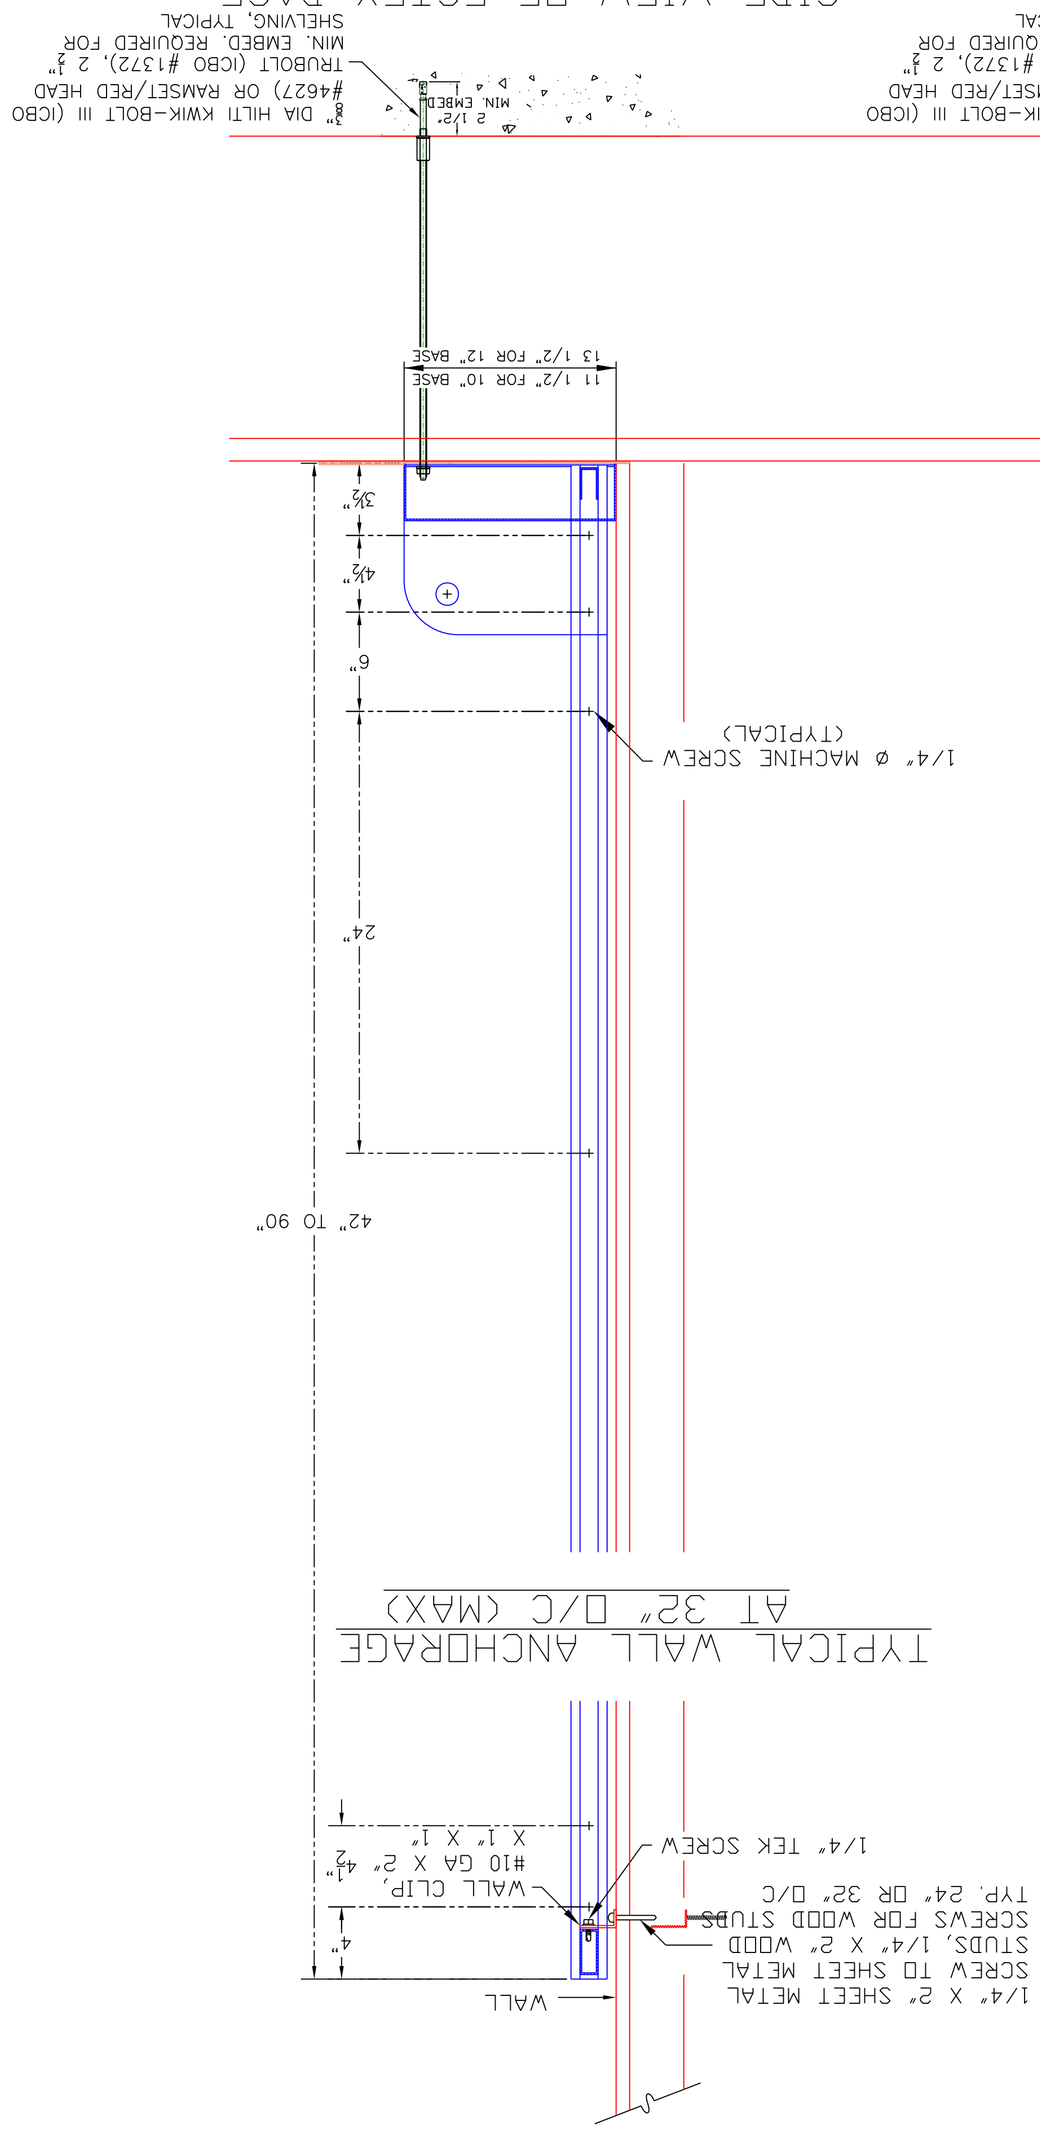
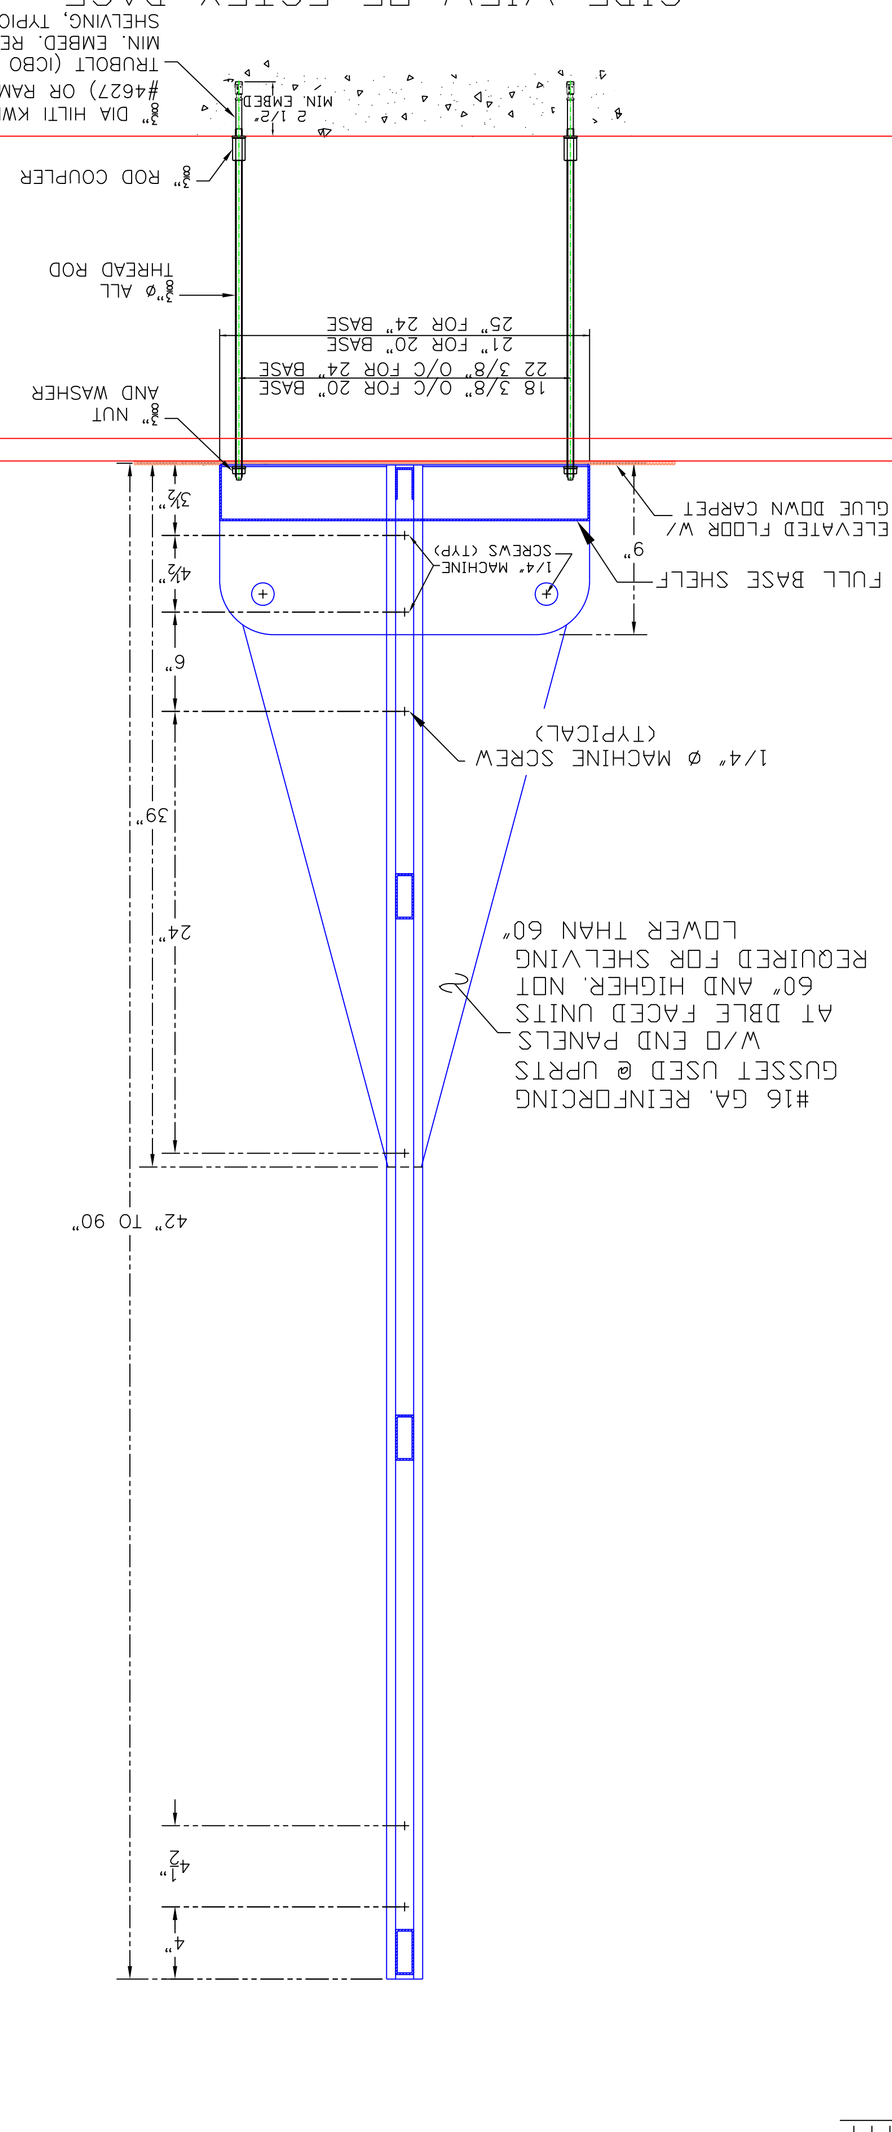
SIDE VIEW OF ESTEY BASE (DOUBLE FACED)